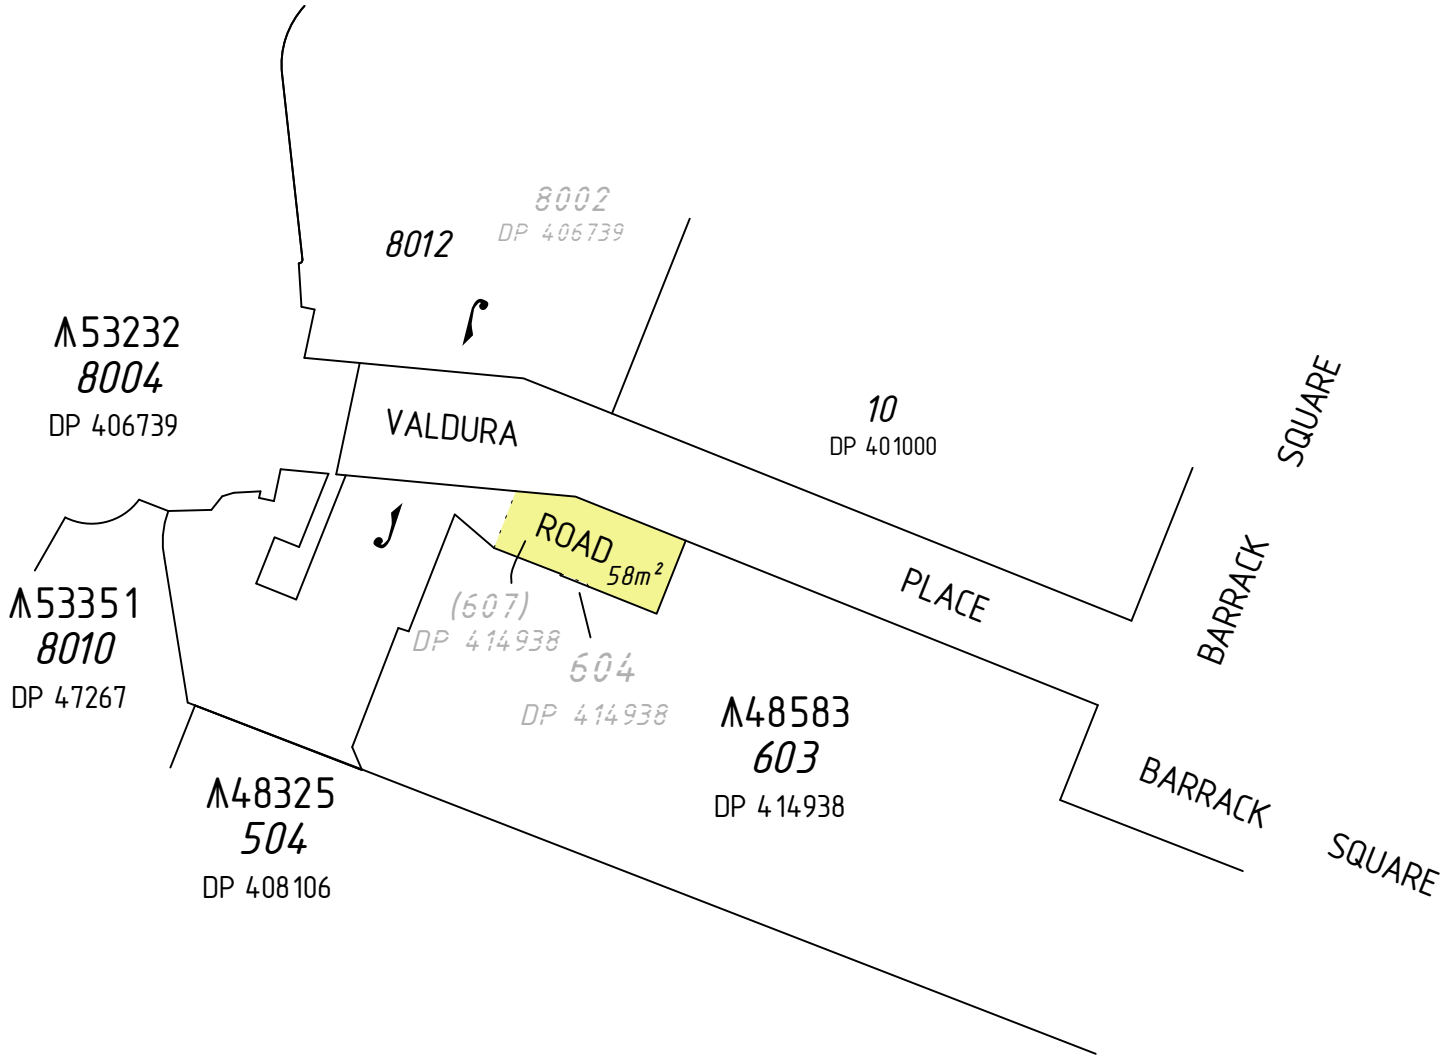

ROAD (LOT 607) TO BE CLOSED AND AMALGAMATED WITH LOTS 604 AND 8002 TO CREATE LOT 8012

58m² PROPOSED ROAD CLOSURE

Ver.	Description	Drawn	Date	Checked
A	Initial Issue	GDC	10/03/2021	MBW

SCALE 1 : 500 @ A4 - 1 : 250 @ A3

8 0 32

ALL DISTANCES ARE IN METRES

For a true to scale reproduction of this plan, plot it to A4 with the Paging Scaling set to None.

The contents of this plan are current and correct as of the date stated within the revision panel. All consultants and persons wishing to utilise this data should satisfy themselves of this plans currency by contacting the McMullen Nolan Group.

FILES
mapCOGO- n/a
Control Register--
File Name- 94944mp-230a.dgn

All areas and dimensions depicted on this plan are subject to survey and Landgate registration. All cadastral information external to the stage/s which form the subject of this plan are not guaranteed and are supplied as a guide only.

VALDURA PLACE ROAD RATIONALISATION
ELIZABETH QUAY
Perth

MC MULLEN NOLAN GROUP
Level 1, 2 Sabre Crescent
Jandakot, W.A. 6164
PO Box 3526, Success
W.A. 6964, Australia
Offices in: Perth | Melbourne | Kimberley | South West WA

Tel: (08) 6436 1599
Fax: (08) 6436 1500
info@mngsurvey.com.au
www.mngsurvey.com.au
ABN 90 009 363 311

CLIENT: DevelopmentWA

Project Mngr.	Matthew Webb	Datum	PCG94

94944 - 230 - A
Job Number | Plan Number | Version